
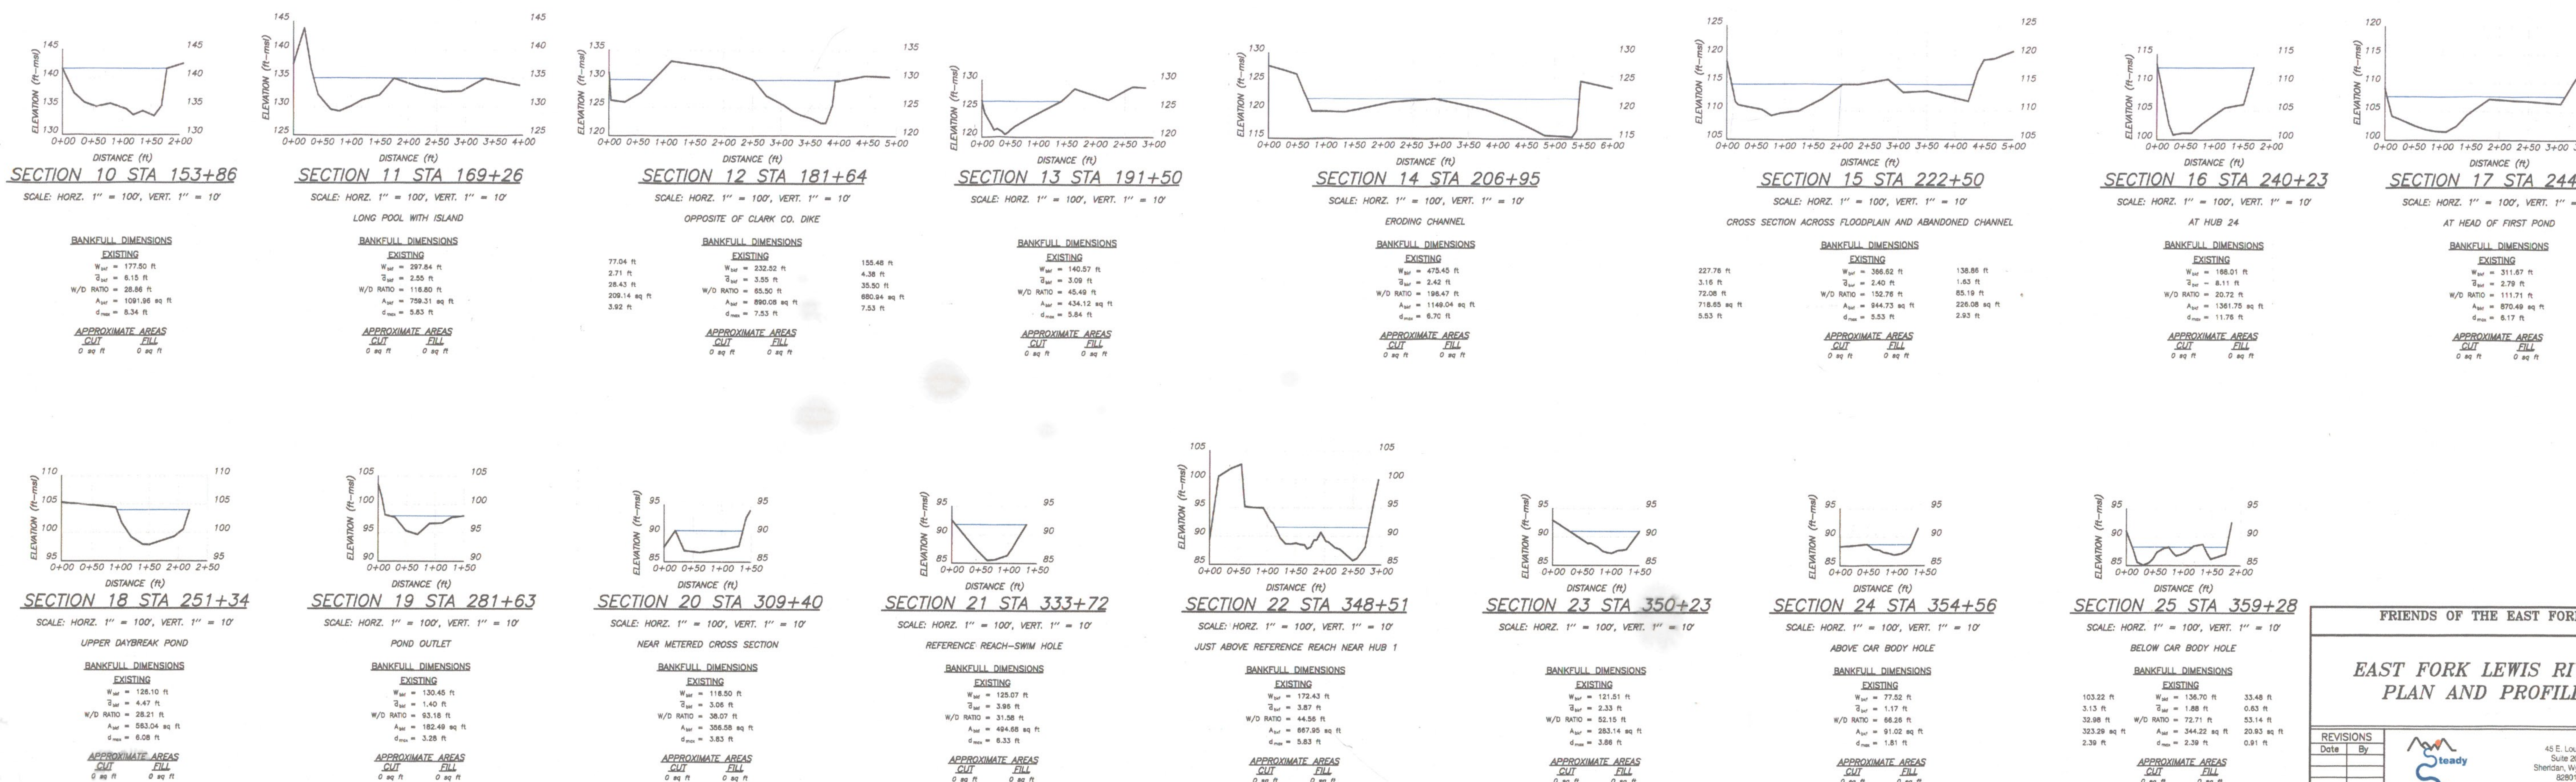
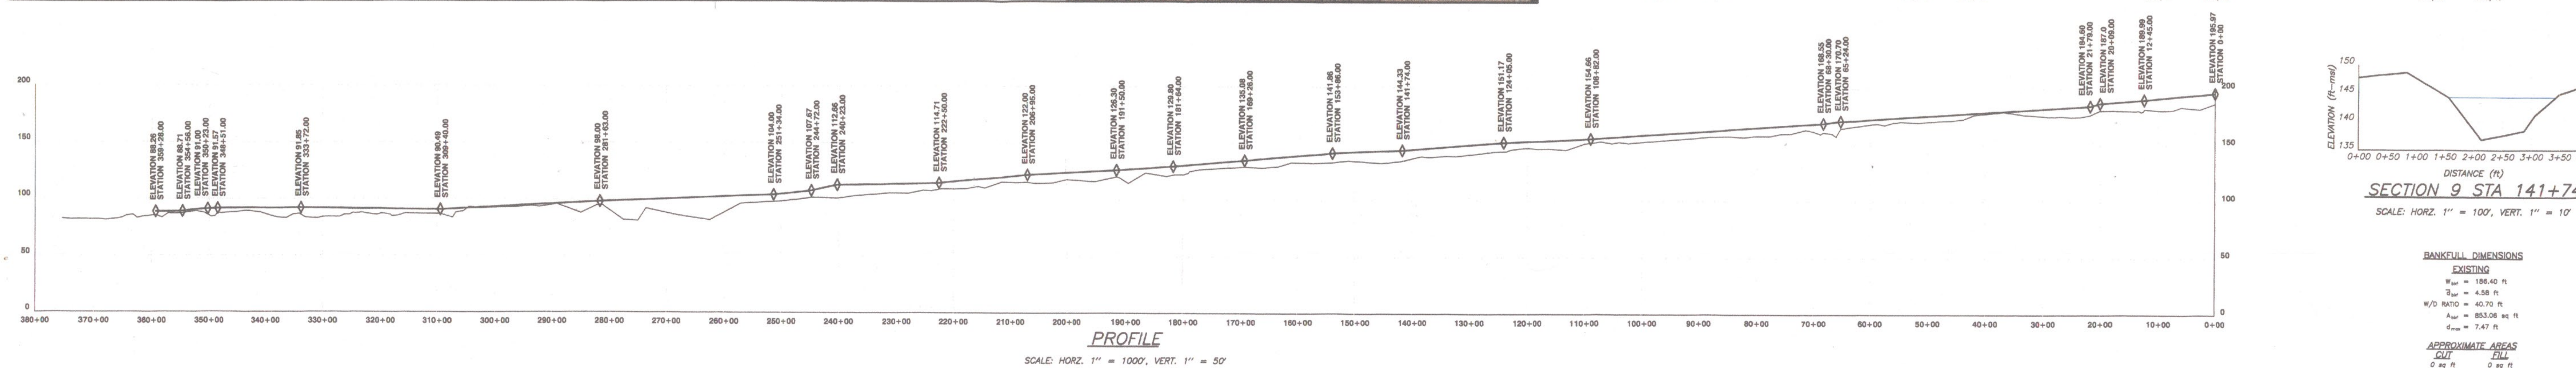
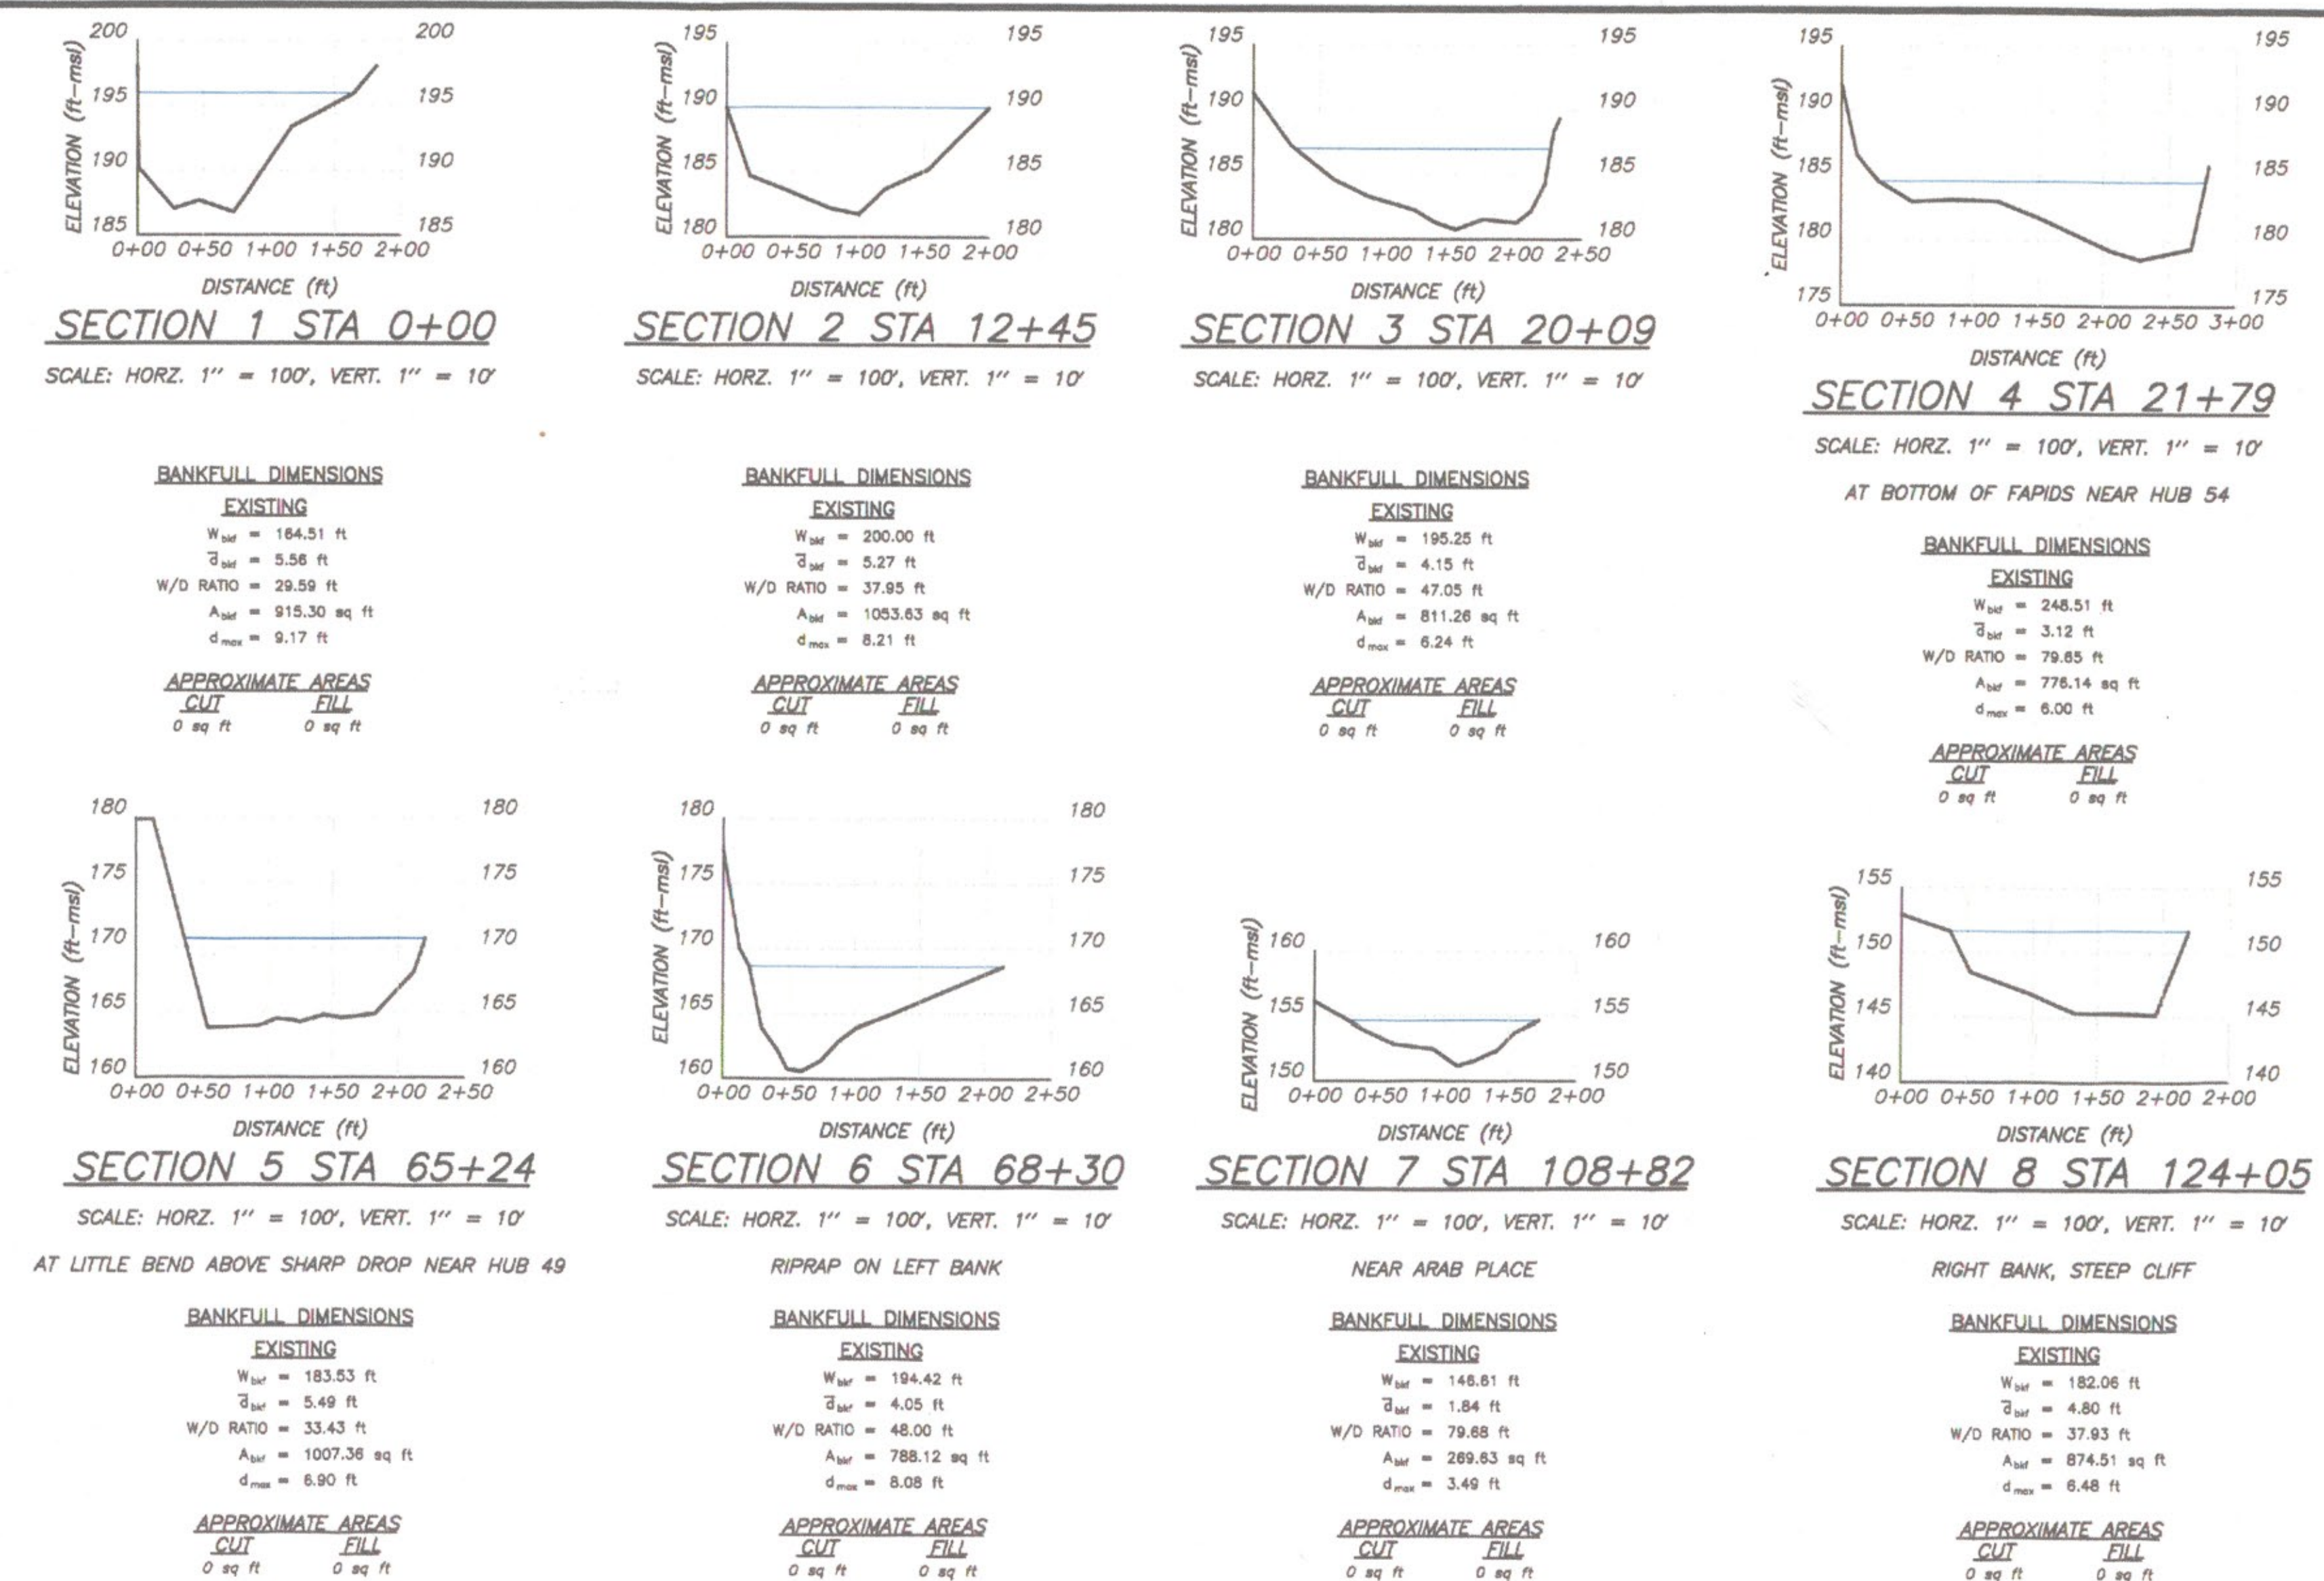


PLATE 1: Data & Analysis Map Plan View For Strategic Plan East Fork Lewis River

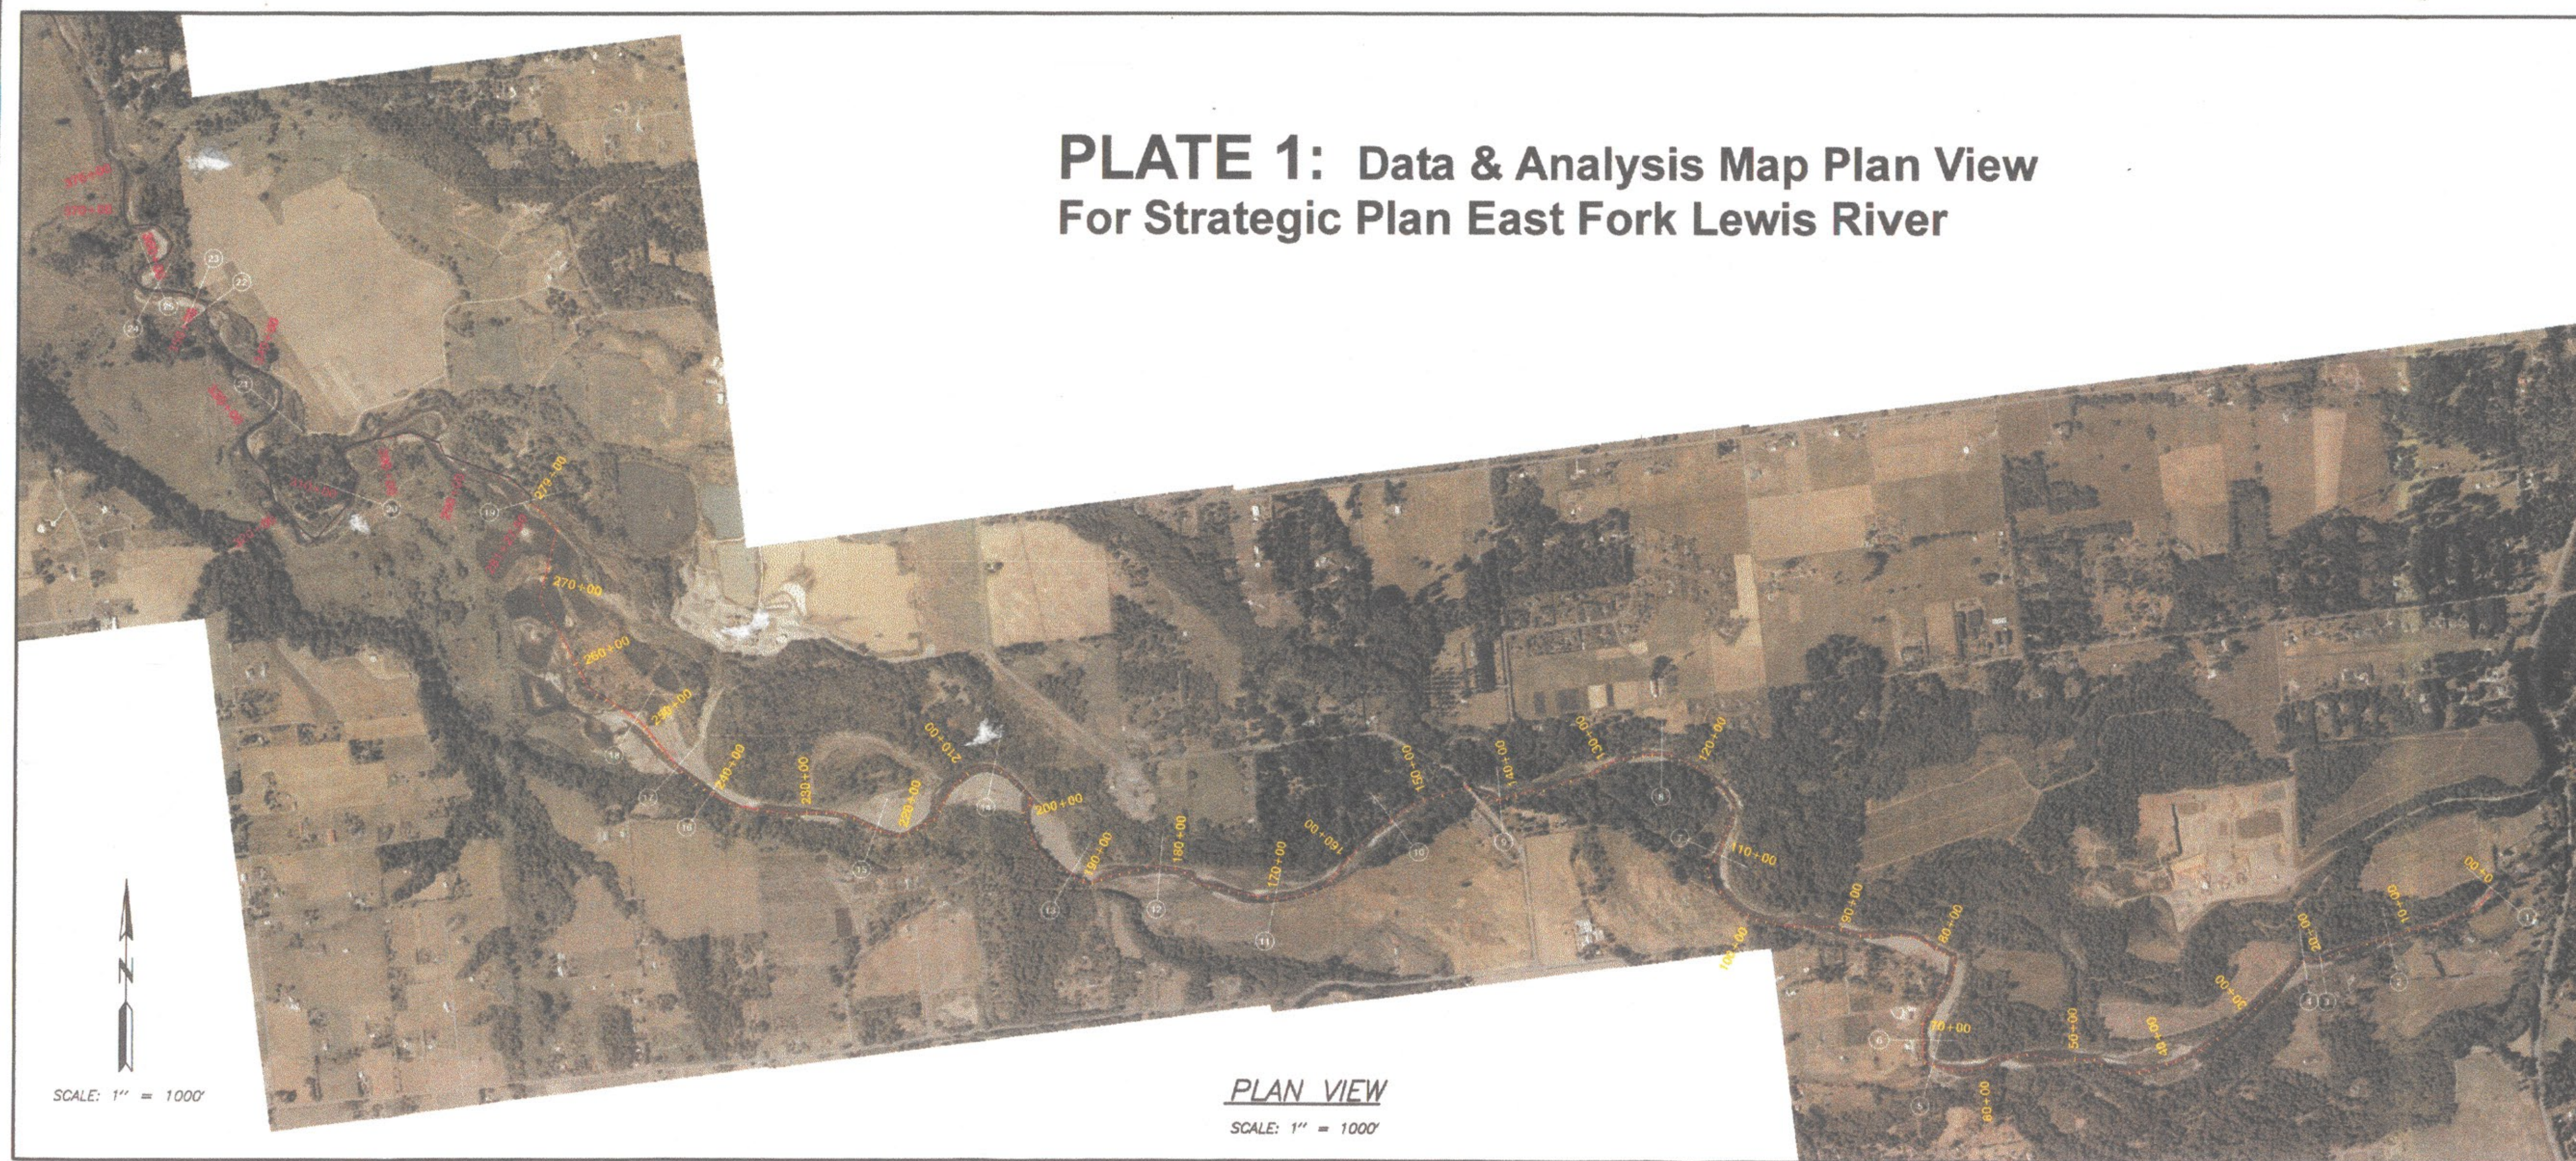

FRIENDS OF THE EAST FORK

**EAST FORK LEWIS RIVER
PLAN AND PROFILE**

REVISIONS	Date	By

AS E. Louche
Suite 205
Sheridan, Wyoming
80301
307-674-6010
Fax 307-674-4265

Hydrology, Inc.

FILE: WRC-BASE Drawn By: RAM Checked By: DMF Date: 06-03-02 Scale: AS SHOWN